NORTH ELEVATION

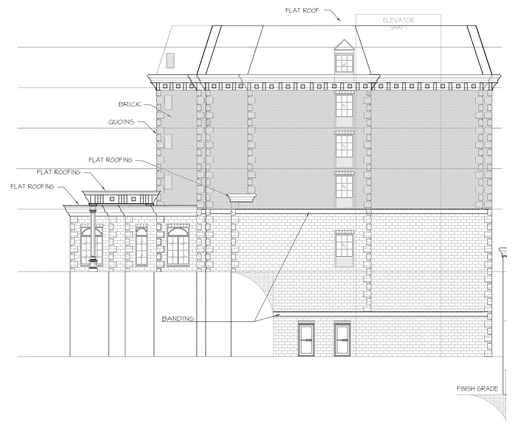

WEST ELEVATION

SUGGESTED ALTERNATE ELEVATIONS

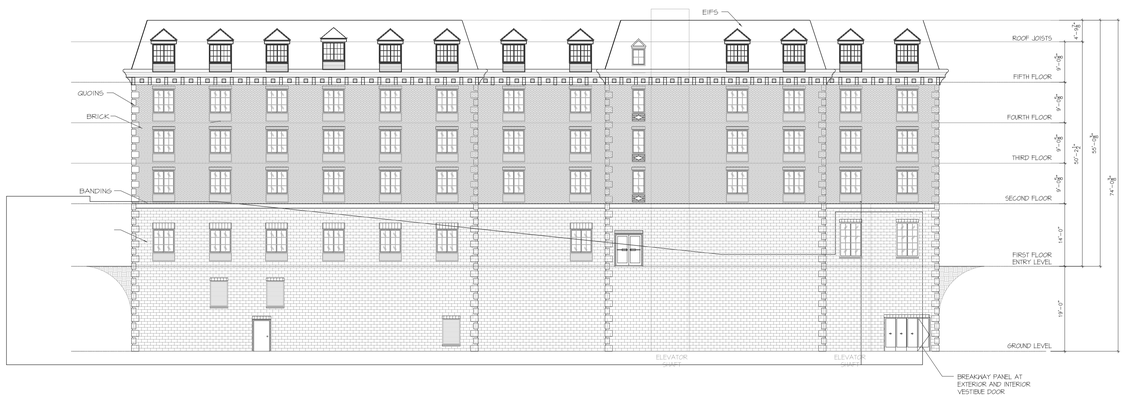

SOUTH ELEVATION

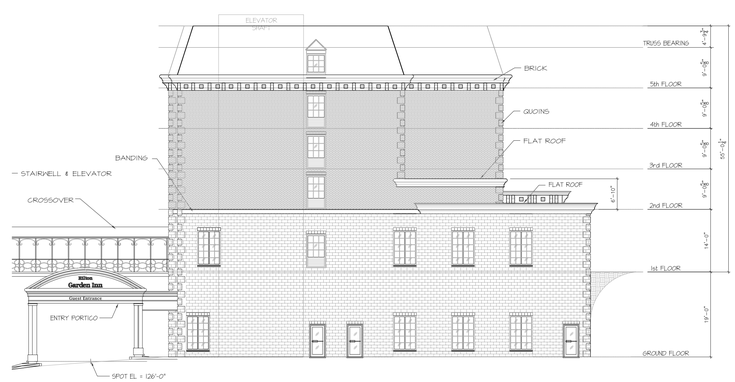

EAST ELEVATION

REVISIONS			
NO	DATE	BY	
1	5/30/07	DMS	EXTEND CORNICE ON GARAGE

RUSSELL &DAWSON
ARCHITECTURE &ENGINEERING
330 ROBERTS ST. E. HARTFORD, CT 06108
TEL.(860)289-1100 Fax:(860)289-3272

HILTON GARDEN INN
Northampton, MA. 01060

ALTERNATE BUILDING ELEVATIONS

JOB NO : 06.122
DATE : 5-24-07
SCALE : 1/16" = 1'-0"
DRAWN BY : KSA

SK6A