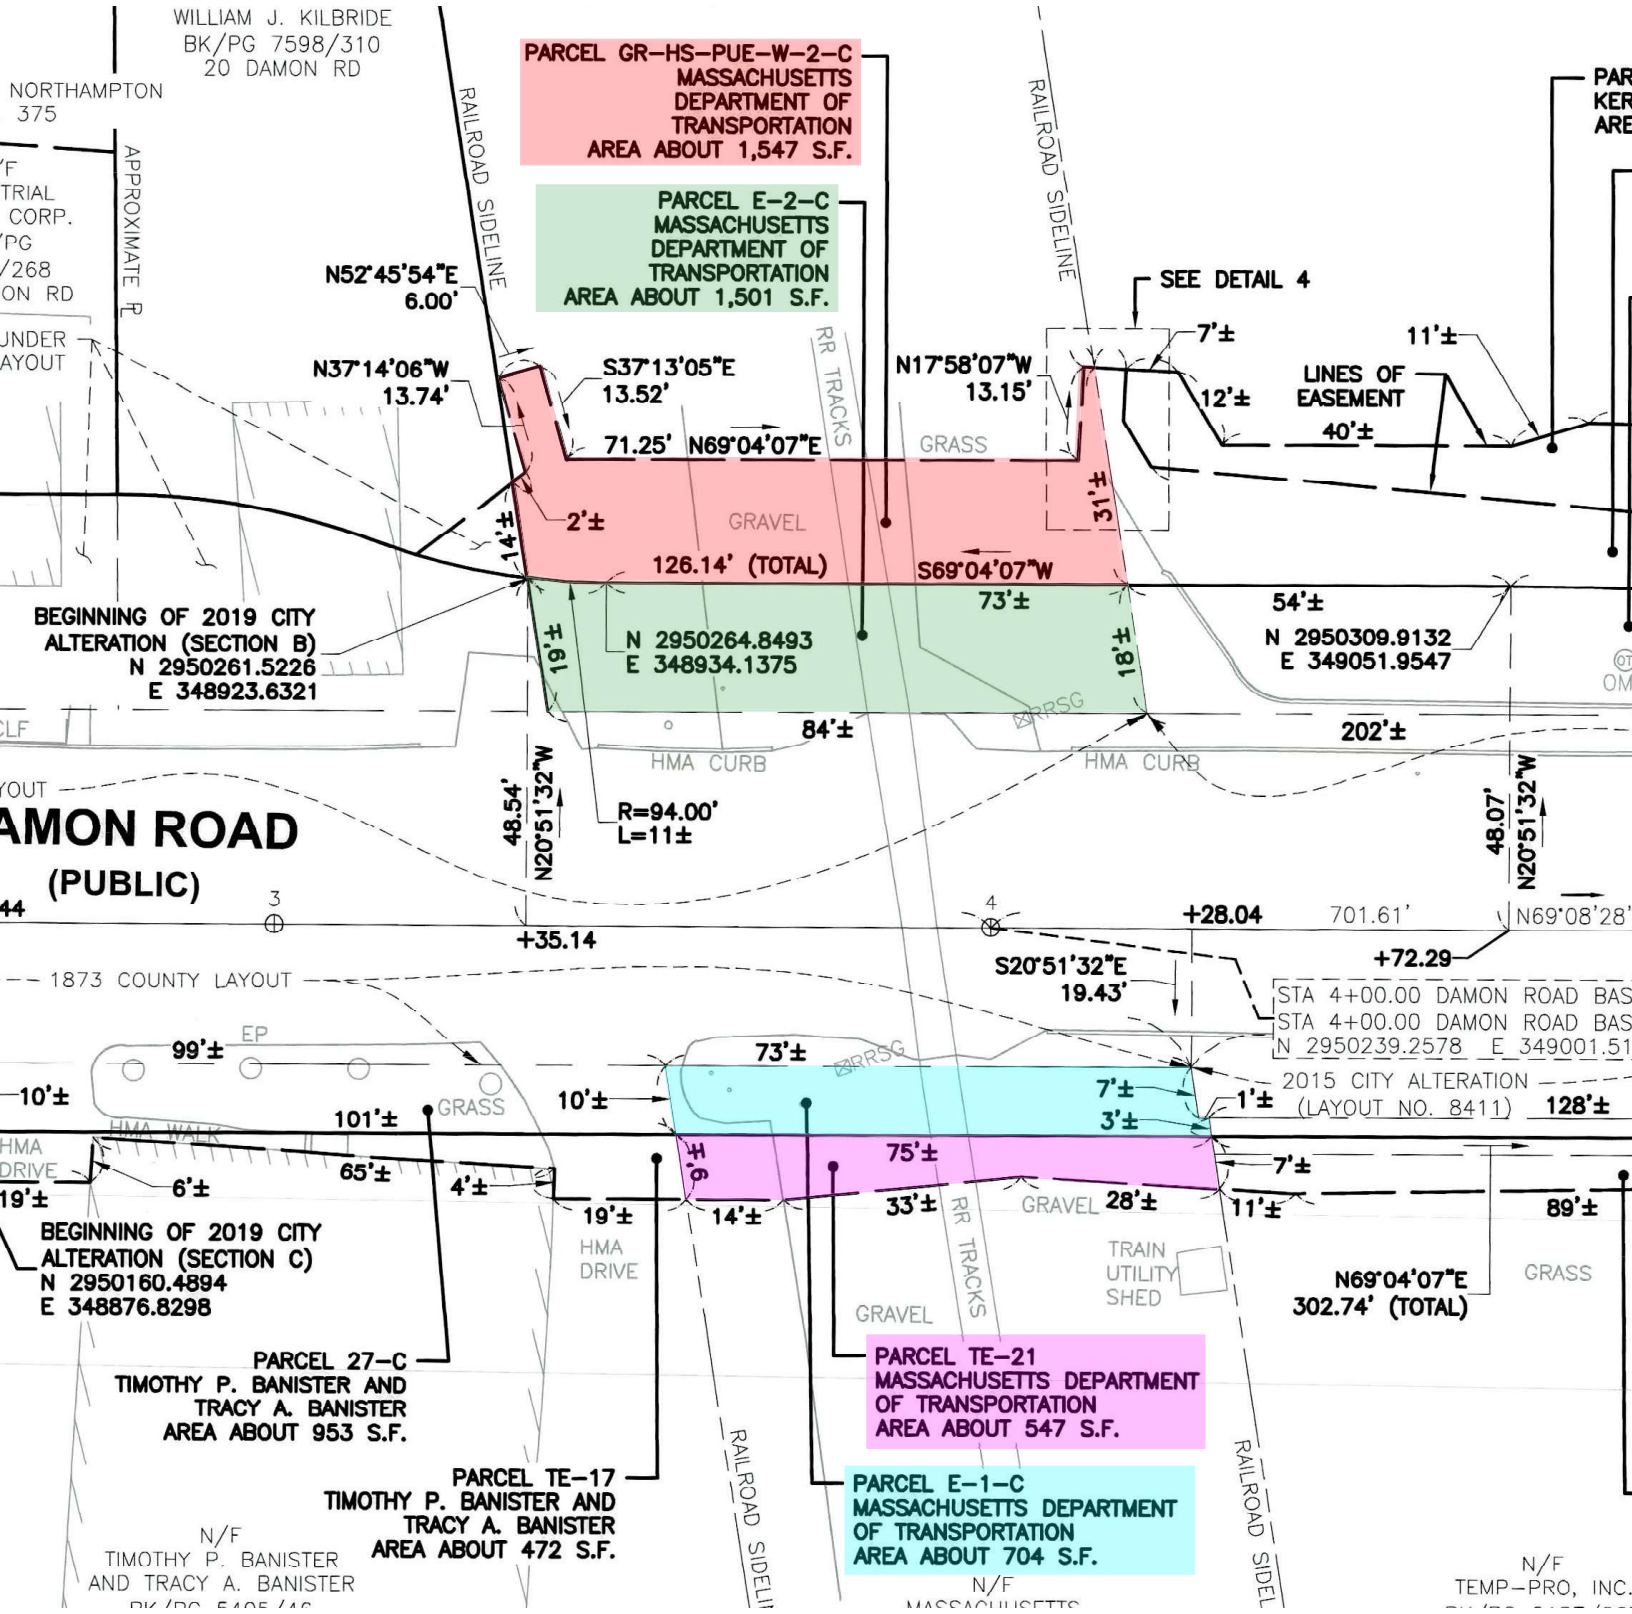
WILLIAM J. KILBRIDE
BK/PG 7598/310
20 DAMON RD
NORTHAMPTON
375
APPROXIMATE R
RAILROAD SIDELINE
PARCEL GR-HS-PUE-W-2-C
MASSACHUSETTS
DEPARTMENT OF
TRANSPORTATION
AREA ABOUT 1,547 S.F.
PARCEL E-2-C
MASSACHUSETTS
DEPARTMENT OF
TRANSPORTATION
AREA ABOUT 1,501 S.F.
SEE DETAIL 4
N52°45'54"E
6.00'
N37°14'06"W
13.74'
S37°13'05"E
13.52'
N17°58'07"W
13.15'
7'±
11'±
12'±
LINES OF
EASEMENT
40'±
71.25' N69°04'07"E
RR TRACKS
GRASS
GRAVEL
2'±
14'±
31'±
126.14' (TOTAL)
S69°04'07"W
73'±
54'±
BEGINNING OF 2019 CITY
ALTERATION (SECTION B)
N 2950261.5226
E 348923.6321
N 2950264.8493
E 348934.1375
N 2950309.9132
E 349051.9547
19'±
18'±
84'±
202'±
HMA CURB
48.54'
N20°51'32"W
R=94.00'
L=11±
48.07'
N20°51'32"W
AMON ROAD
(PUBLIC)
+35.14
+28.04
701.61'
N69°08'28"
+72.29
1873 COUNTY LAYOUT
S20°51'32"E
19.43'
STA 4+00.00 DAMON ROAD BAS
STA 4+00.00 DAMON ROAD BAS
N 2950239.2578 E 349001.51
2015 CITY ALTERATION
(LAYOUT NO. 8411)
128'±
99'±
EP
73'±
10'±
101'±
GRASS
7'±
3'±
1'±
HMA WALK
HMA
DRIVE
65'±
4'±
6'±
9'±
75'±
19'±
14'±
33'±
28'±
11'±
89'±
GRAVEL
TRAIN
UTILITY
SHED
N69°04'07"E
302.74' (TOTAL)
BEGINNING OF 2019 CITY
ALTERATION (SECTION C)
N 2950160.4894
E 348876.8298
PARCEL 27-C
TIMOTHY P. BANISTER AND
TRACY A. BANISTER
AREA ABOUT 953 S.F.
PARCEL TE-21
MASSACHUSETTS DEPARTMENT
OF TRANSPORTATION
AREA ABOUT 547 S.F.
PARCEL TE-17
TIMOTHY P. BANISTER AND
TRACY A. BANISTER
AREA ABOUT 472 S.F.
PARCEL E-1-C
MASSACHUSETTS DEPARTMENT
OF TRANSPORTATION
AREA ABOUT 704 S.F.
N/F
TIMOTHY P. BANISTER
AND TRACY A. BANISTER
N/F
TEMP-PRO, INC.