BOTTOMS ROAD, ACCEPTED BY VOTE OF CITY OF NORTHAMPTON COUNCIL;

PASSED _____ DATE

ATTEST: _____ CITY COUNCIL CLERK

_____ PUBLIC WORKS DIRECTOR

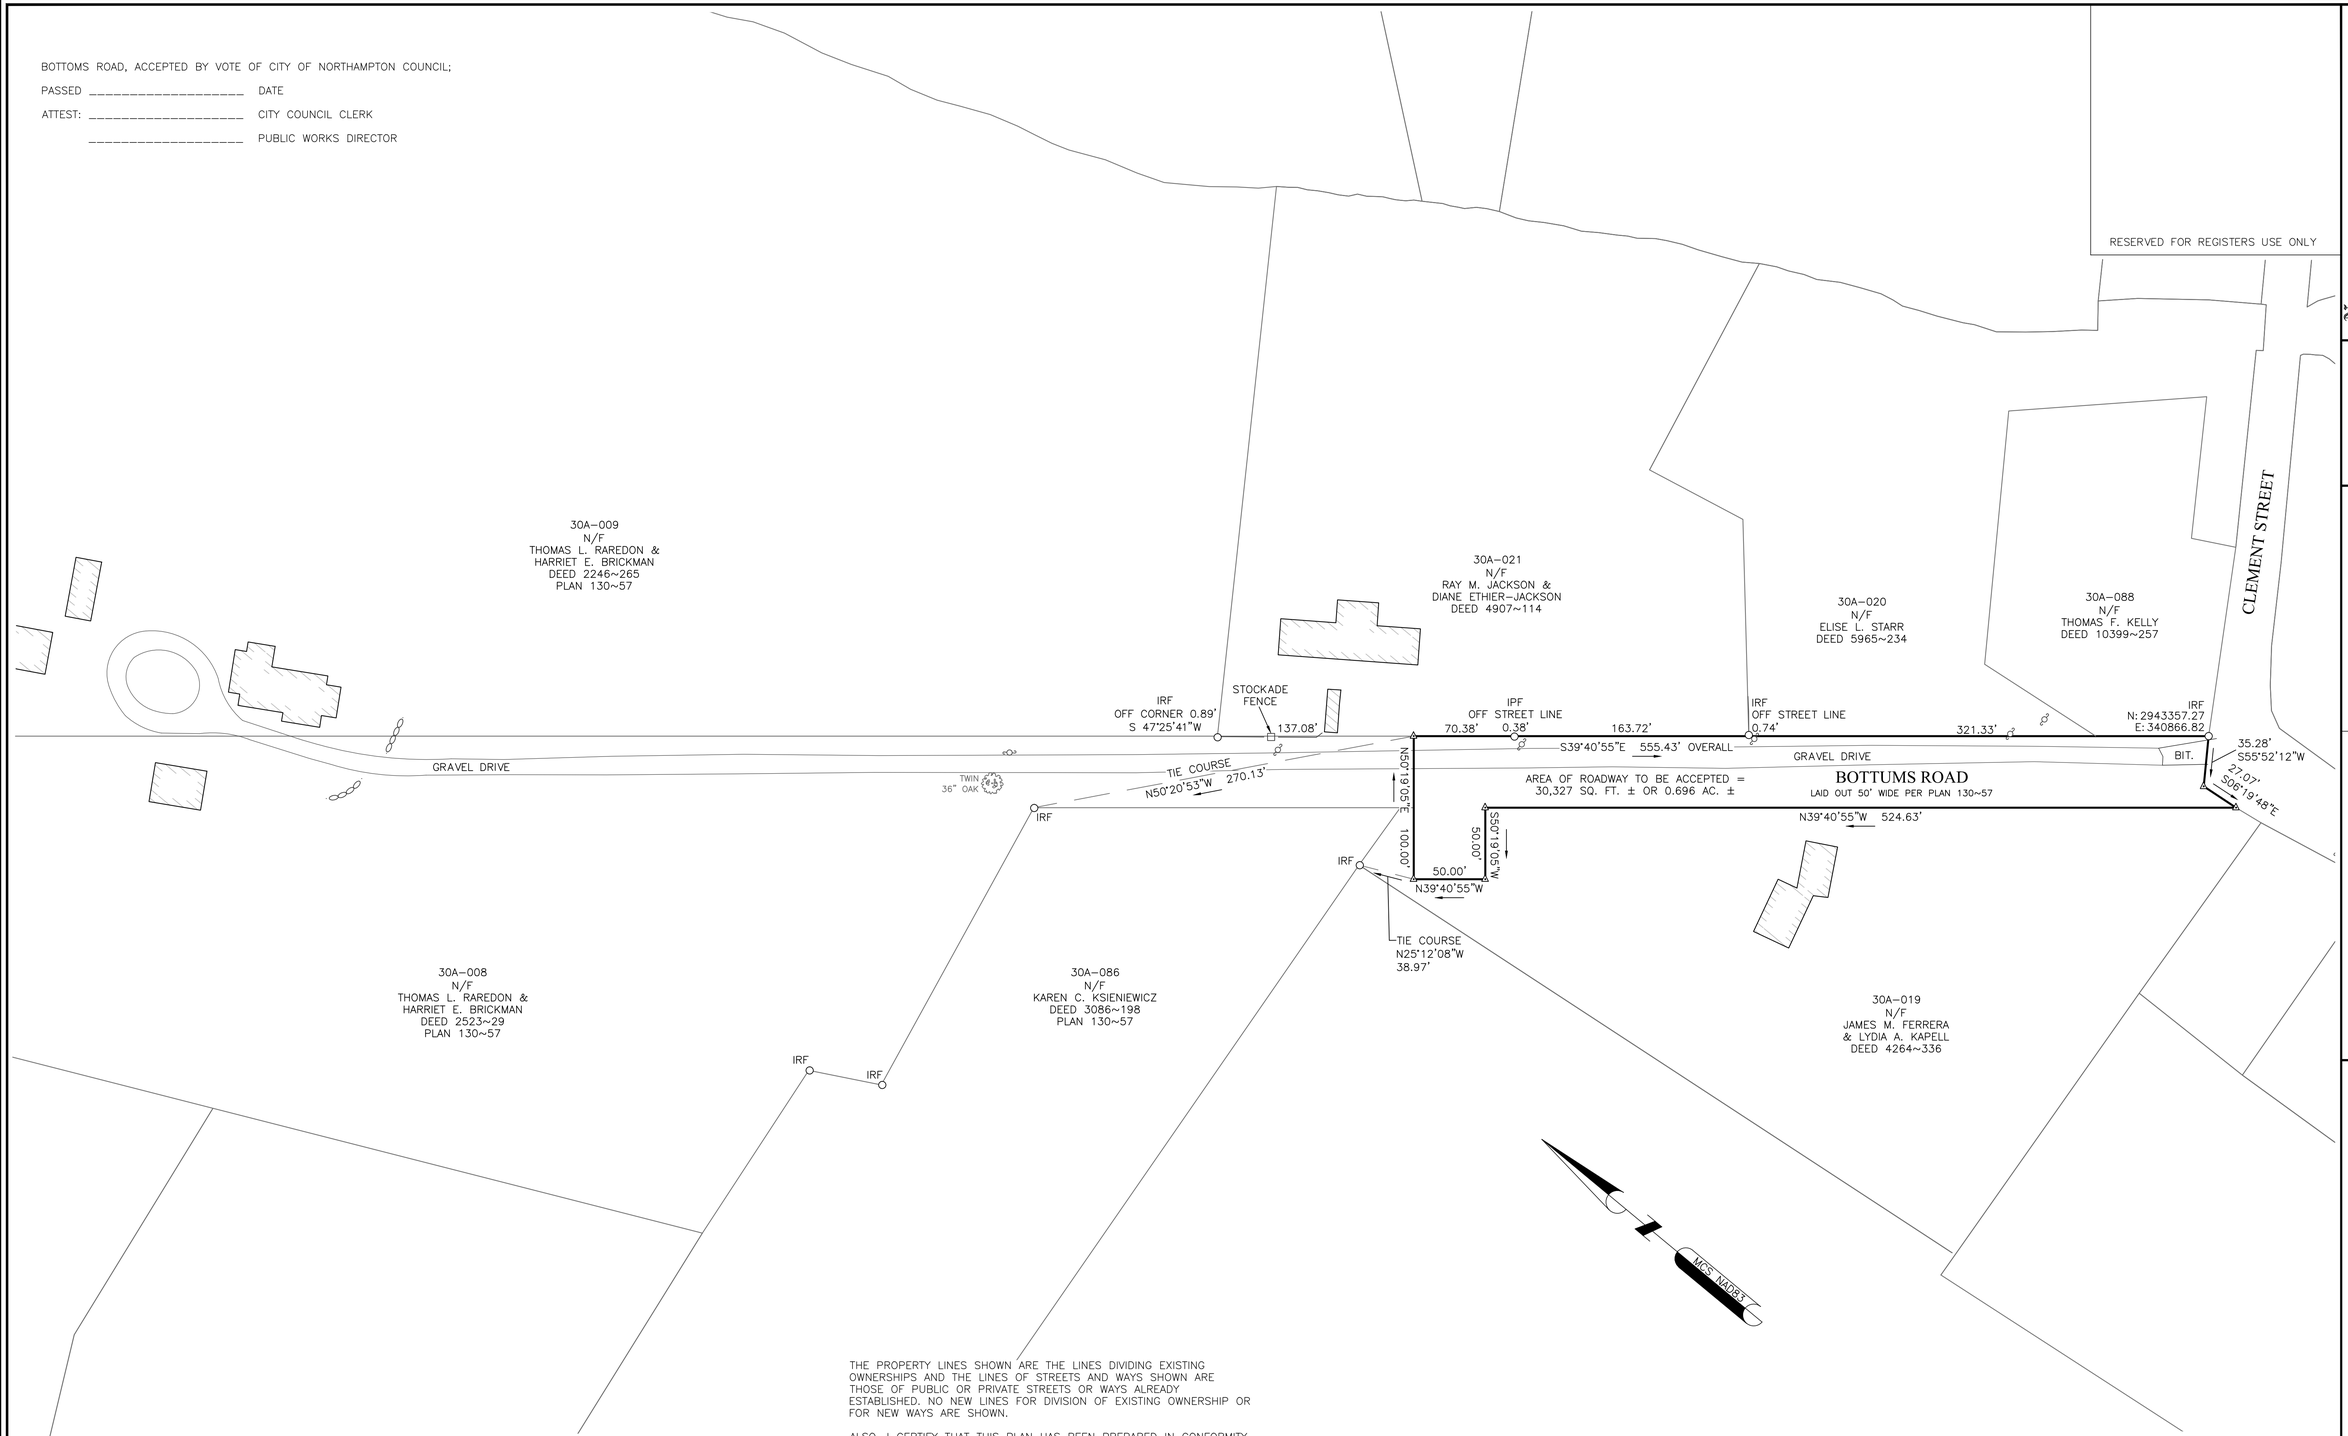

THE PROPERTY LINES SHOWN ARE THE LINES DIVIDING EXISTING OWNERSHIPS AND THE LINES OF STREETS AND WAYS SHOWN ARE THOSE OF PUBLIC OR PRIVATE STREETS OR WAYS ALREADY ESTABLISHED. NO NEW LINES FOR DIVISION OF EXISTING OWNERSHIP OR FOR NEW WAYS ARE SHOWN.

ALSO, I CERTIFY THAT THIS PLAN HAS BEEN PREPARED IN CONFORMITY WITH THE RULES AND REGULATIONS OF THE REGISTERS OF DEEDS OF THE COMMONWEALTH OF MASSACHUSETTS.

COMMONWEALTH OF MASSACHUSETTS
DANIEL F. STASZ
No.47160
REGISTERED PROFESSIONAL LAND SURVEYOR

DANIEL F. STASZ PLS #47160

LEGEND

17C-29	ASSESSOR'S MAP-PARCEL
N/F	NOW OR FORMERLY
IPF/IRF	IRON PIPE/ROD FOUND
●	IRON ROD TO BE SET
	UTILITY POLE
	LOCUS PROPERTY LINE
	ADJOINERS PROPERTY LINE (±)
	STONEWALL

NOTES:

1. FIELD SURVEY BY EDM TOTAL STATION.
2. THE HORIZONTAL DATUM IS MASSACHUSETTS COORDINATE SYSTEM (MAINLAND) NAD83 AND IS BASED ON A DUAL FREQUENCY GPS SURVEY.

NORTHEAST SURVEY CONSULTANTS
116 PLEASANT ST., SUITE 302
P.O. BOX 1089
EASTHAMPTON, MA 01027
(413) 203-5144

STREET ACCEPTANCE PLAN

SURVEYOR:	DFS	ENGINEER:	–
DRAFTING:	JDG	DESIGN:	–
FIELD WORK:	JDG/NAE	HORZ. SCALE:	1"=50'
PROJECT NUMBER:	13-008.30	VERT. SCALE:	–
DRAWING NAME:	13-008.30.DWG	DATE:	03-11-2015

PLAN OF LAND IN NORTHAMPTON, MA

HAMPSHIRE COUNTY

PREPARED FOR THE

CITY OF NORTHAMPTON

SHEET NO. 1 OF 1