Option 2 - Dedicated Bus / Bike Lanes

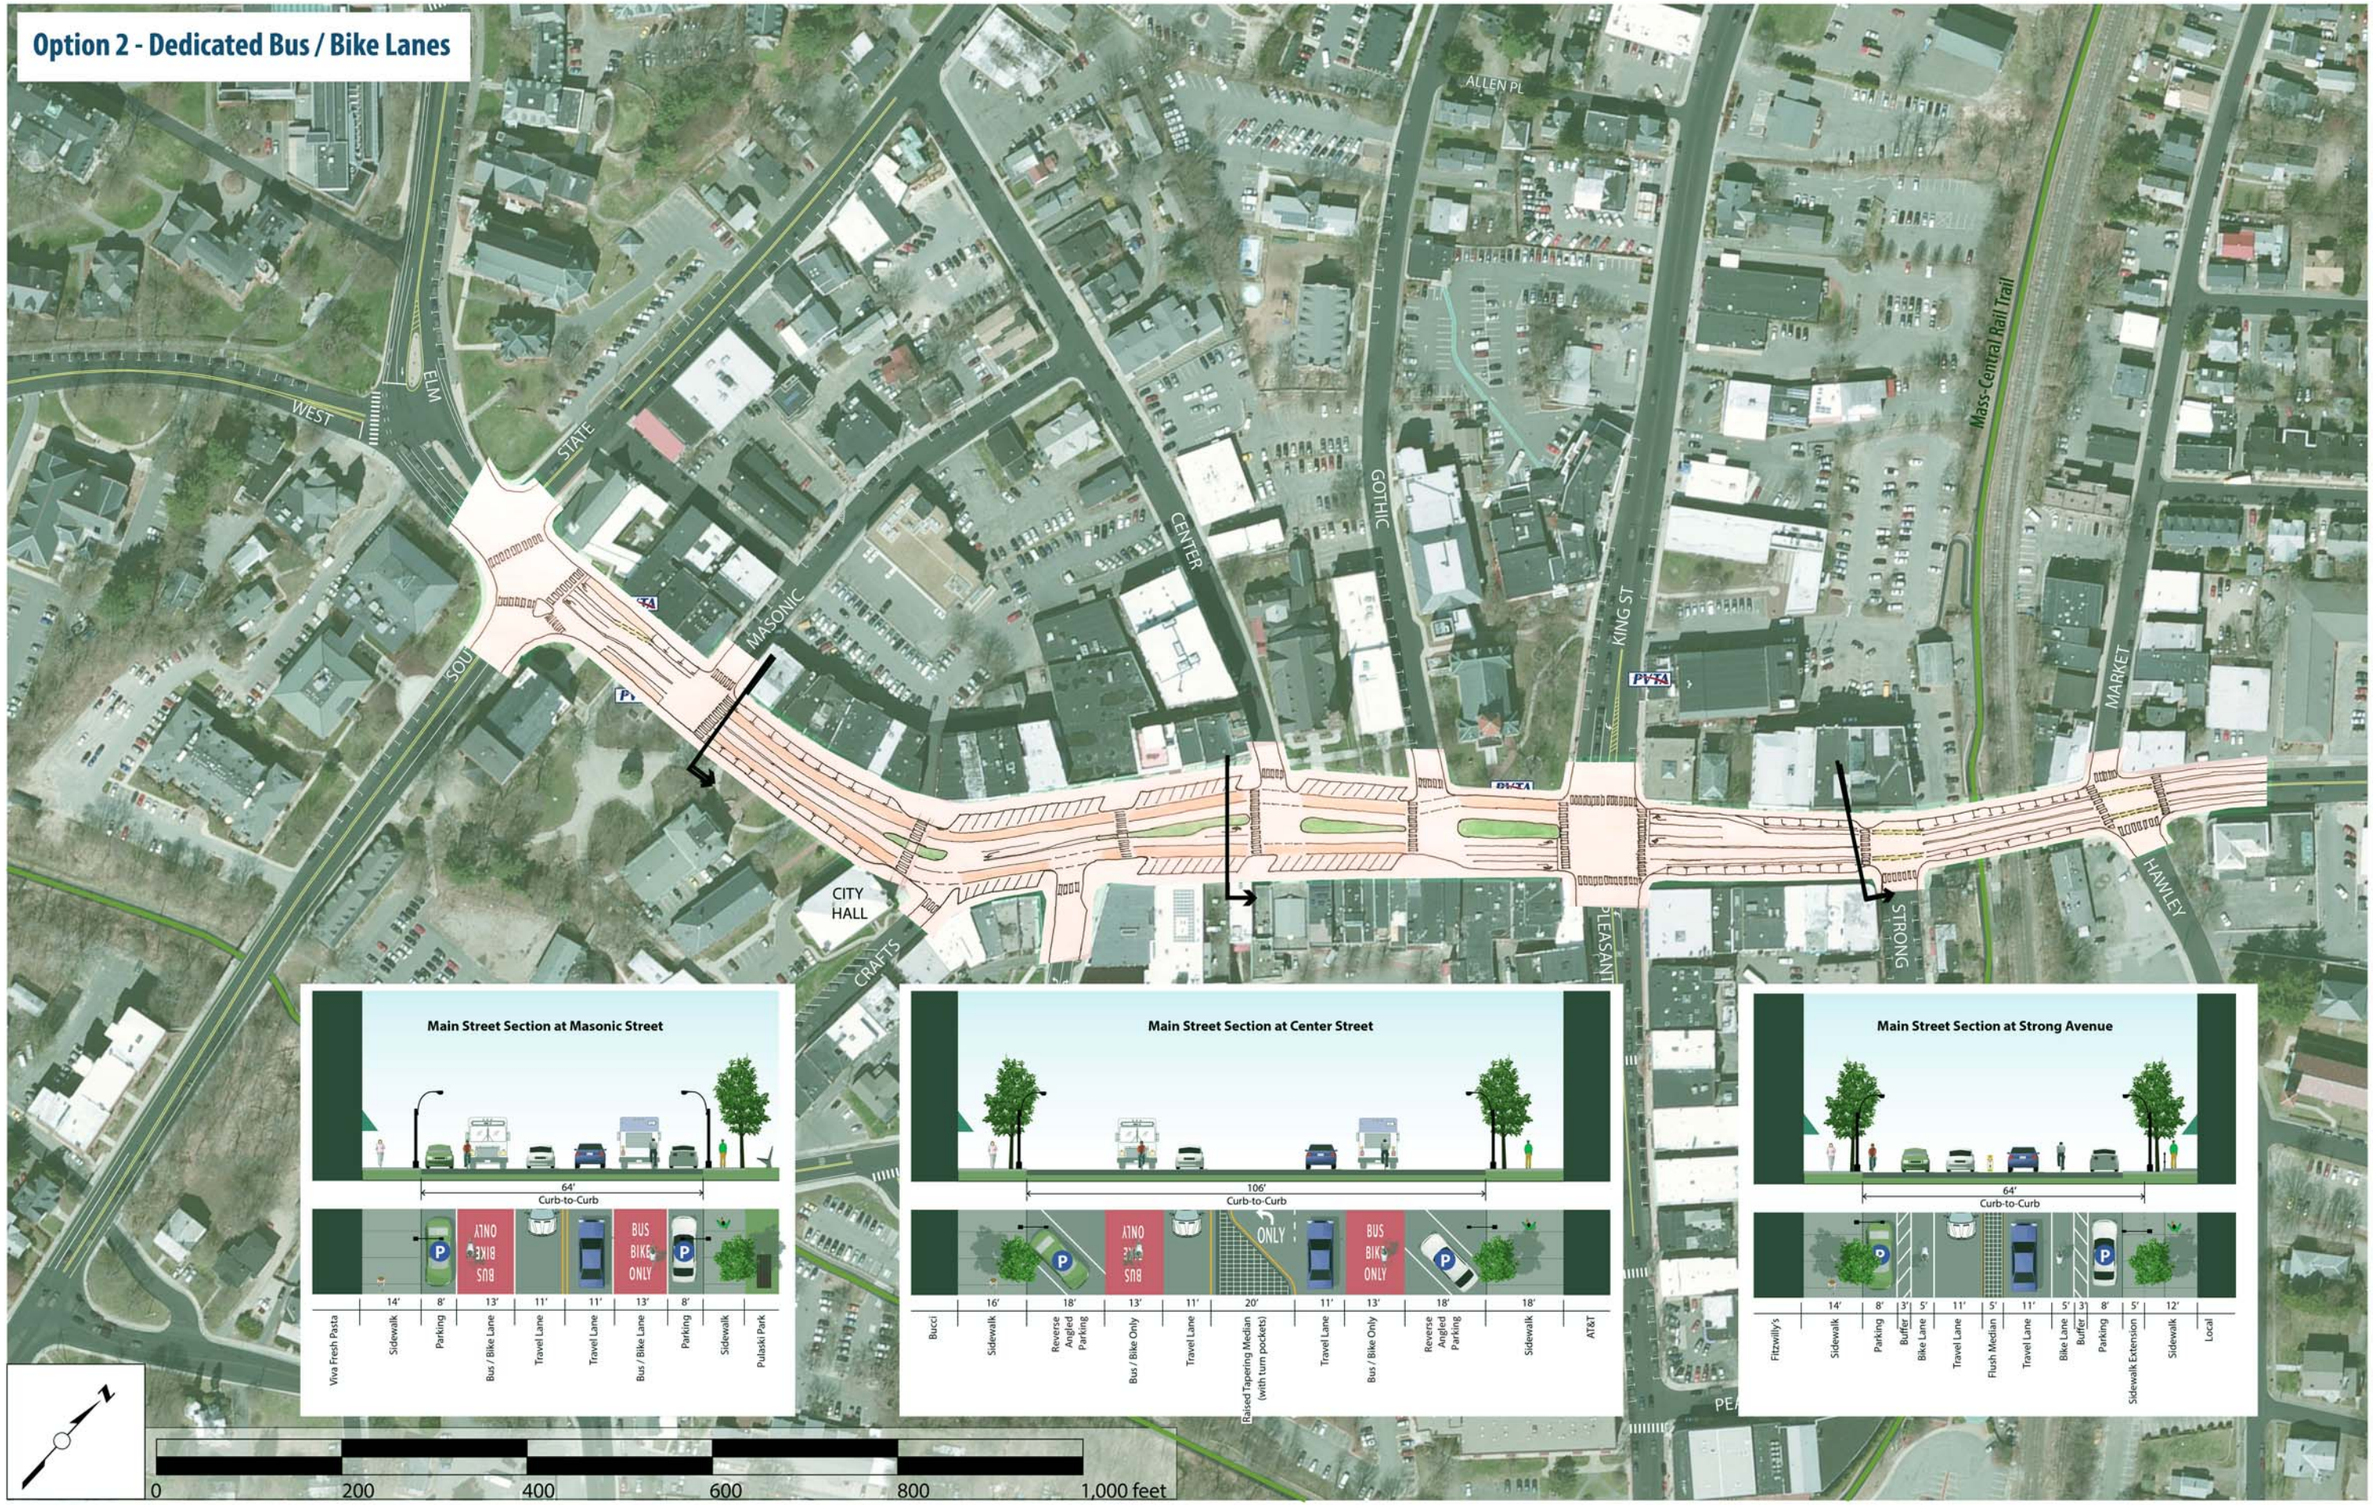

WALK NORTHAMPTON BIKE

alta PLANNING + DESIGN