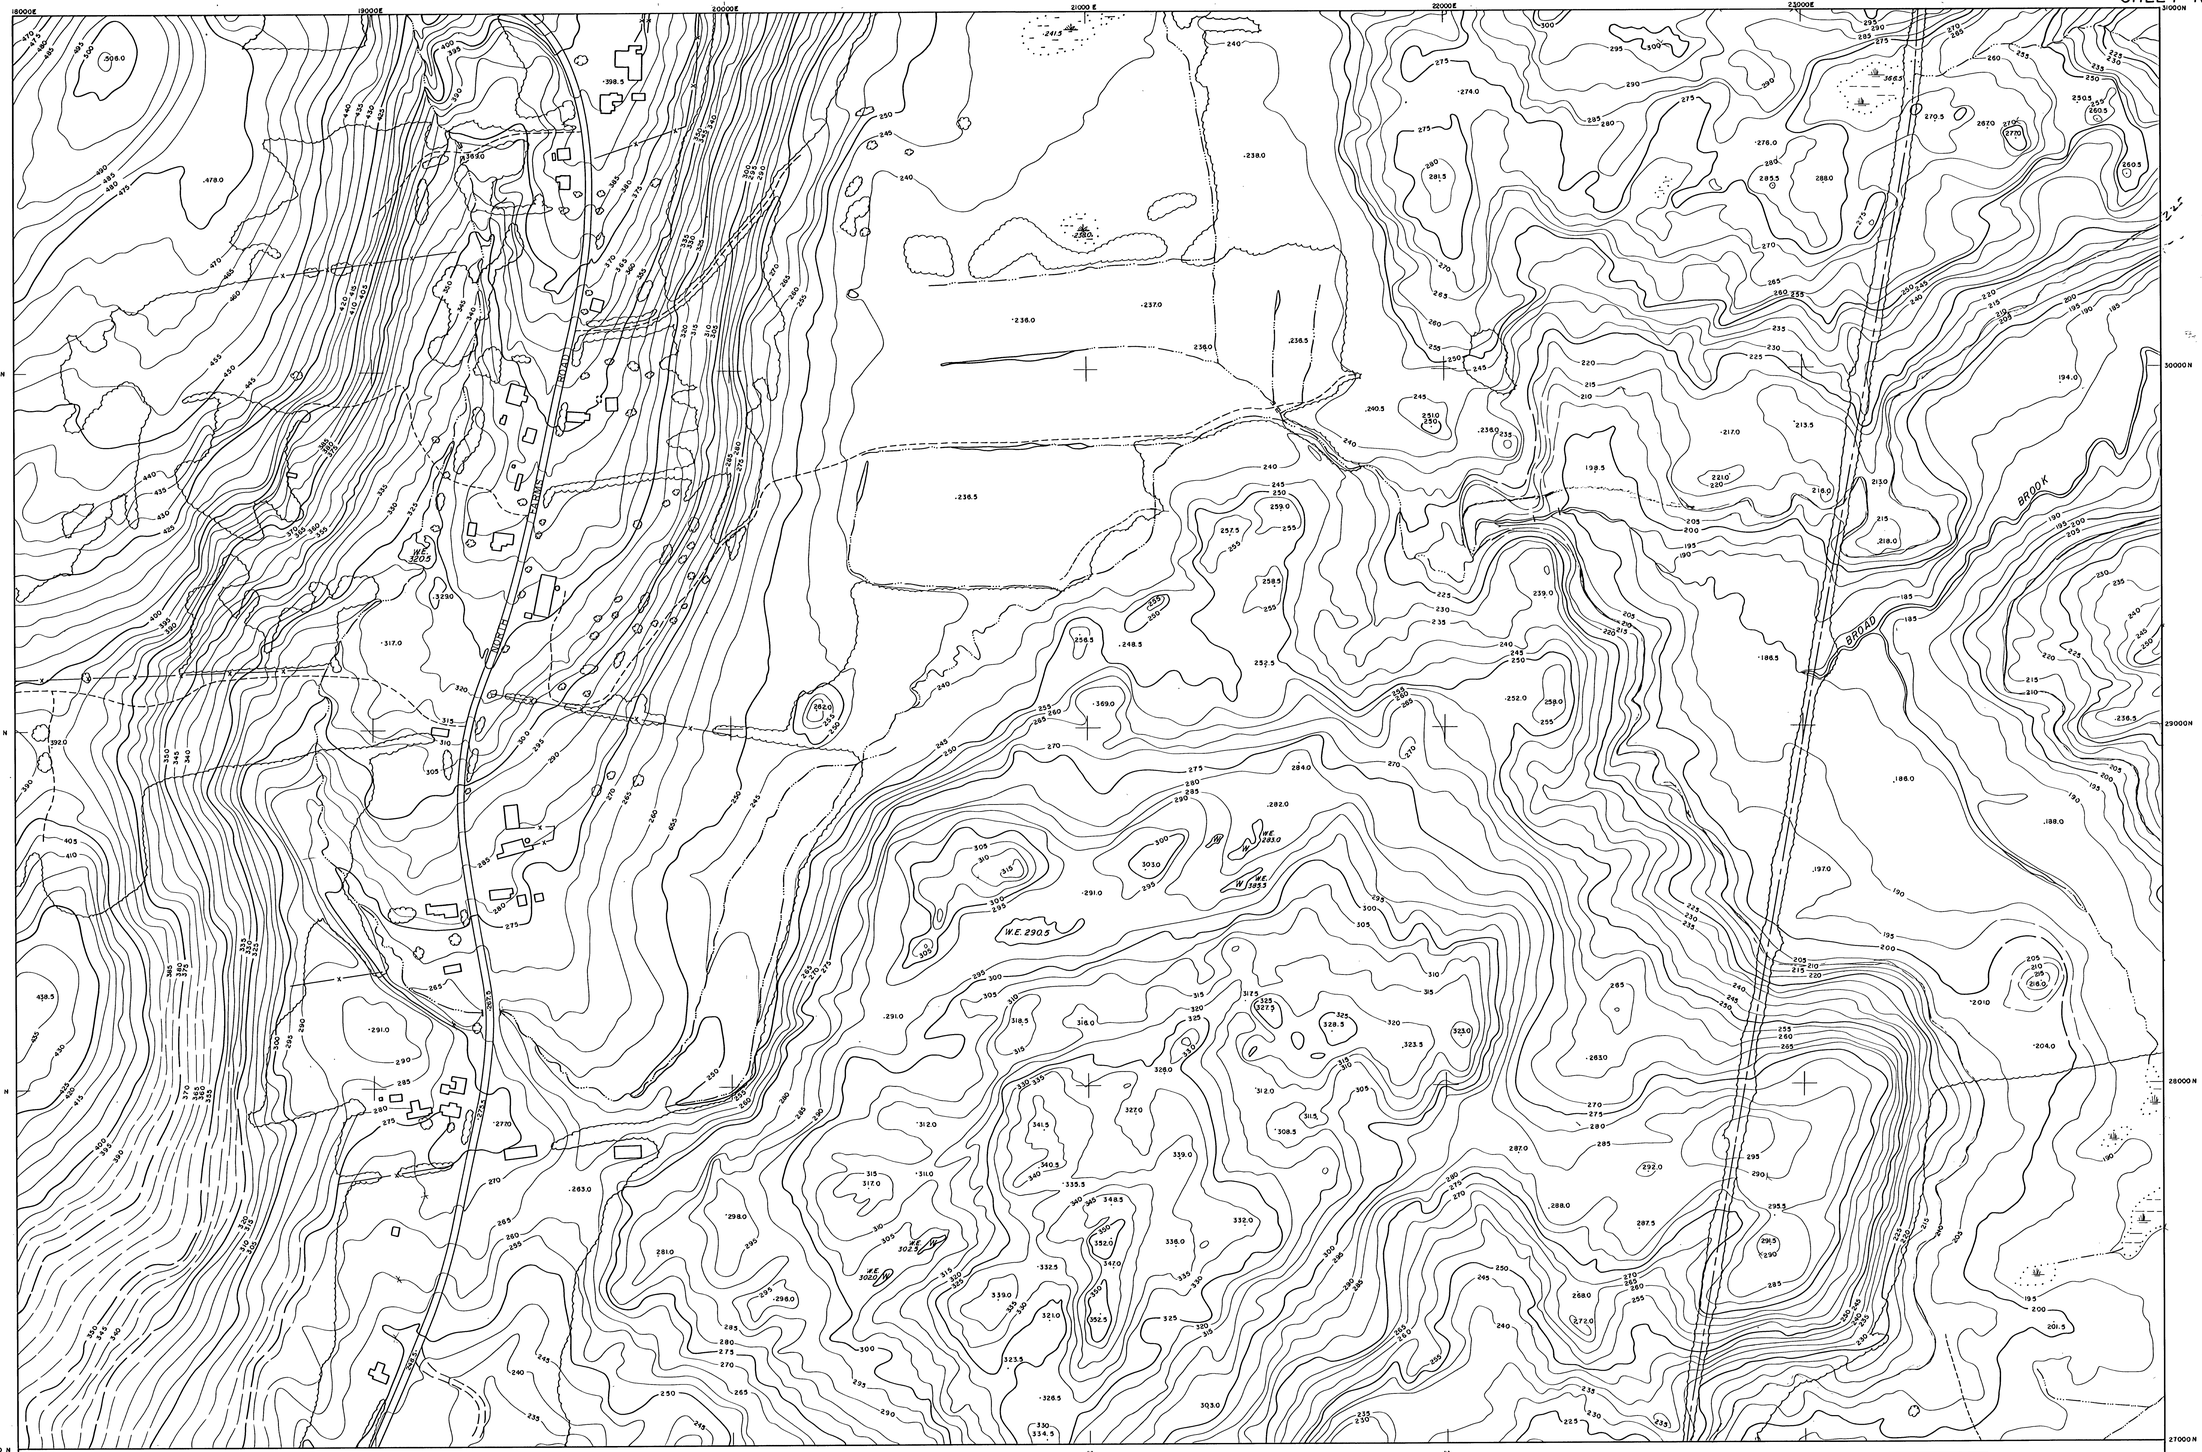

REFERENCE

- PAVED ROAD
- UNPAVED ROAD
- TREED AREA
- DRAINAGE
- INTERMITTENT DRAINAGE
- FENCE
- POLE
- BUILDINGS
- SPOT HEIGHT
- DEPRESSION
- VERTICAL INTERVAL

PHOTOGRAMMETRIC COMPILATION BY LOCKWOOD MAPPING INC. ROCHESTER N.Y.

PREPARED BY
ALMER HUNTLEY JR., & ASSOCIATES, INC.
REGISTERED LAND SURVEYORS & CIVIL ENGINEERS
30 CRAFTS AVENUE
NORTHAMPTON, MASSACHUSETTS

CITY OF NORTHAMPTON MASSACHUSETTS

TOPOGRAPHIC MAP

APRIL OF 1965

SCALE

200 FEET 0 200 400 600 FEET

200 FEET TO 1 INCH WITH 5 FOOT CONTOURS

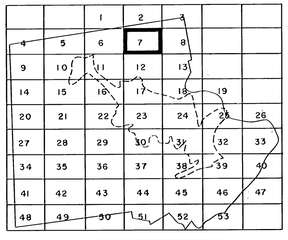

ADD TO NORTHAMPTON COORDINATE SYSTEM
N 469,700
E 264,000
TO OBTAIN STATE COORDINATE SYSTEM

A	B
C	D

SHEET NO. 7