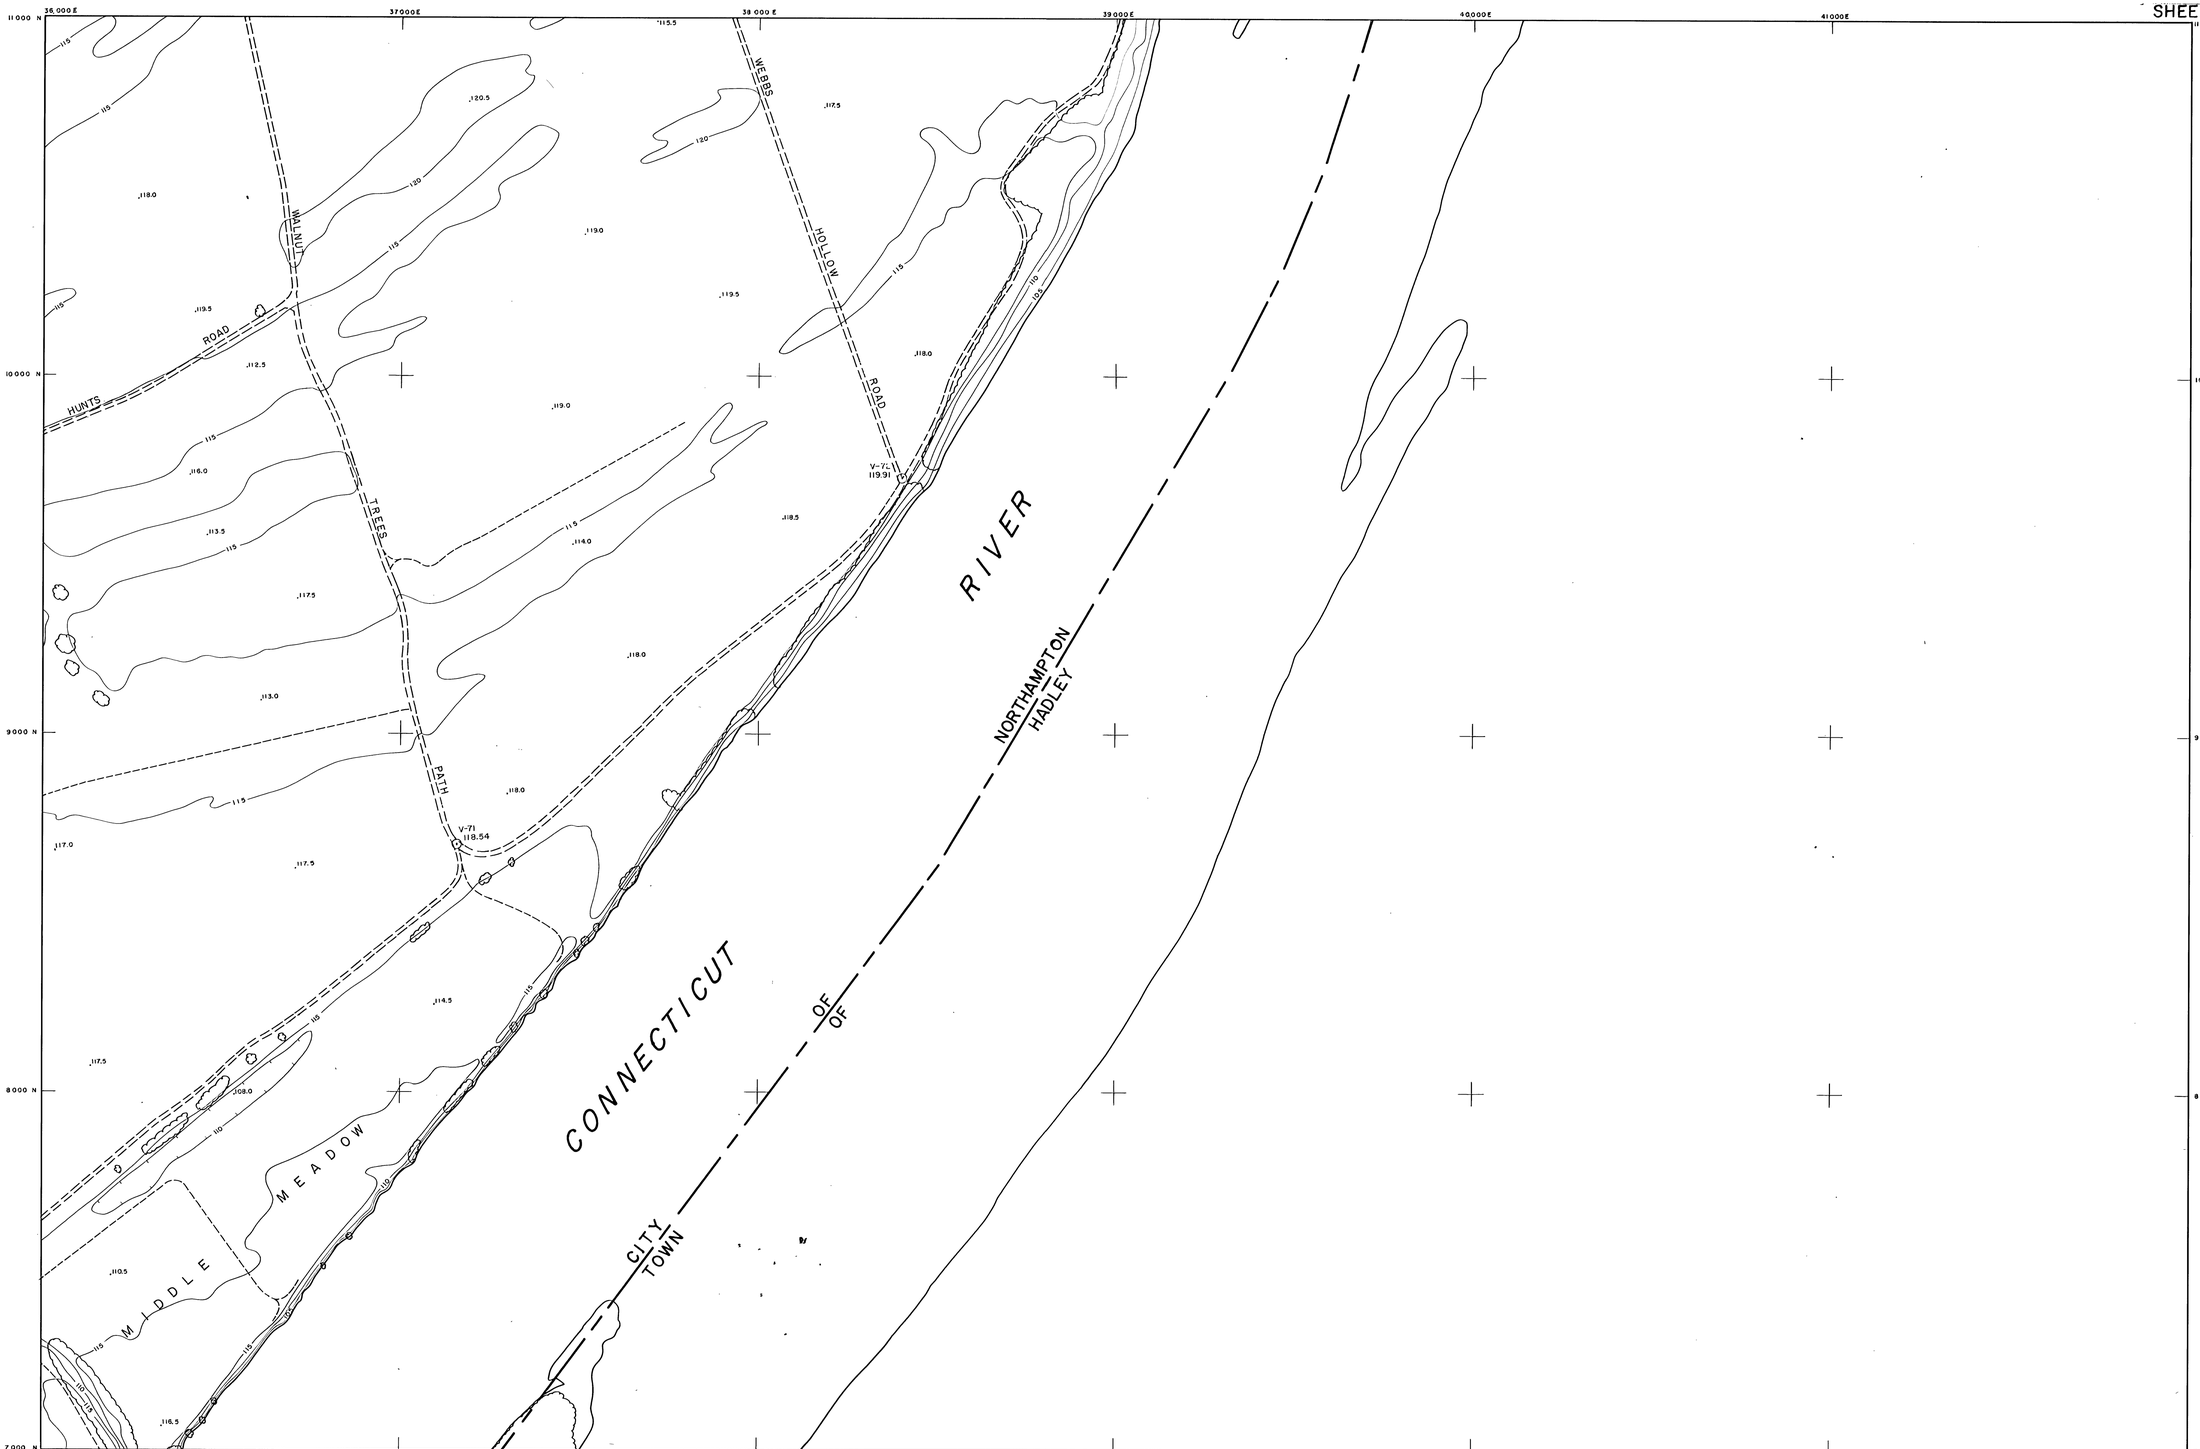

REFERENCE

PAVED ROAD
UNPAVED ROAD
TREED AREA
DRAINAGE
INTERMITTENT DRAINAGE
FENCE
POLE
BUILDINGS
SPOT HEIGHT
DEPRESSION
VERTICAL INTERVAL

PHOTOGRAMMETRIC COMPILATION
BY
LOCKWOOD MAPPING INC.
ROCHESTER N.Y.

PREPARED BY

ALMER HUNTLEY JR., & ASSOCIATES, INC.
REGISTERED LAND SURVEYORS & CIVIL ENGINEERS
30 CRAFTS AVENUE
NORTHAMPTON, MASSACHUSETTS

CITY OF NORTHAMPTON
MASSACHUSETTS
TOPOGRAPHIC MAP
APRIL OF 1965

SCALE

200 FEET 0 200 400 600 FEET

200 FEET TO 1 INCH WITH 5 FOOT CONTOURS

N

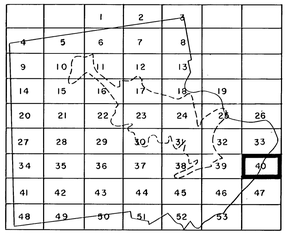

ADD TO NORTHAMPTON COORDINATE SYSTEM
N 469,700
E 264,000
TO OBTAIN STATE COORDINATE SYSTEM

A	B
C	D

SHEET NO. 40