Option 3 - Angled Parking in Median

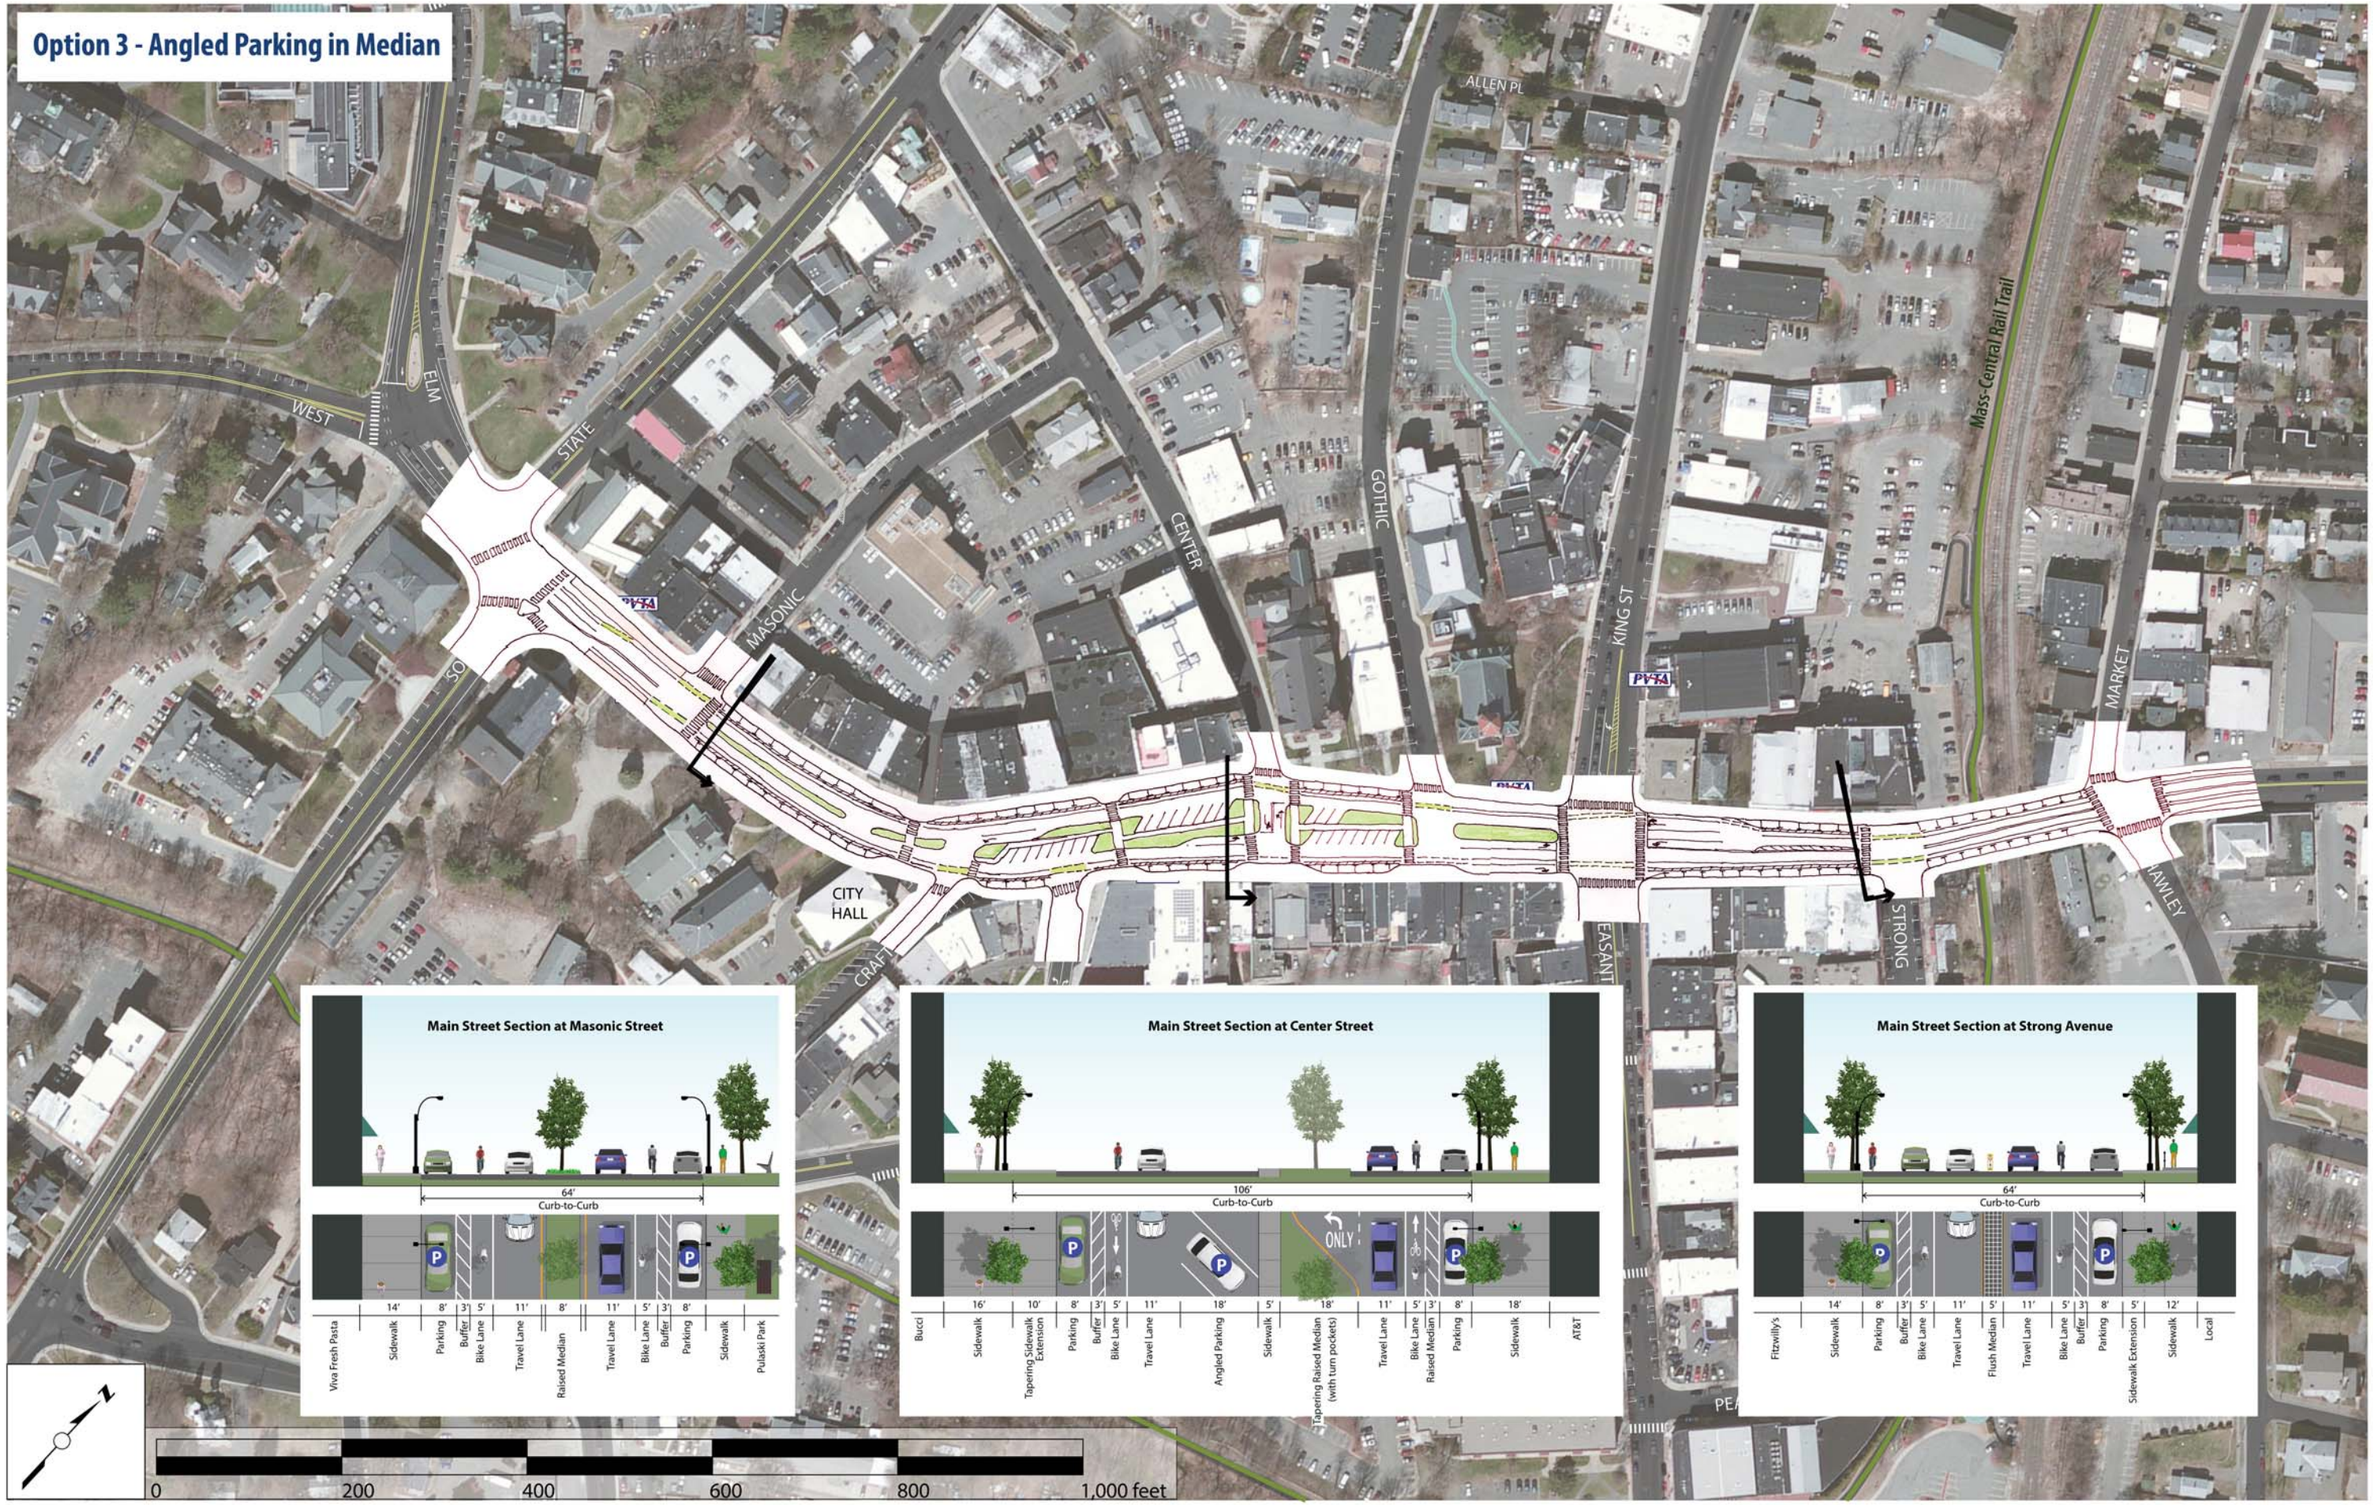

WALK NORTHAMPTON BIKE

alta PLANNING + DESIGN